


BATIŞEHİR ASMA TAVAN PROJESİ

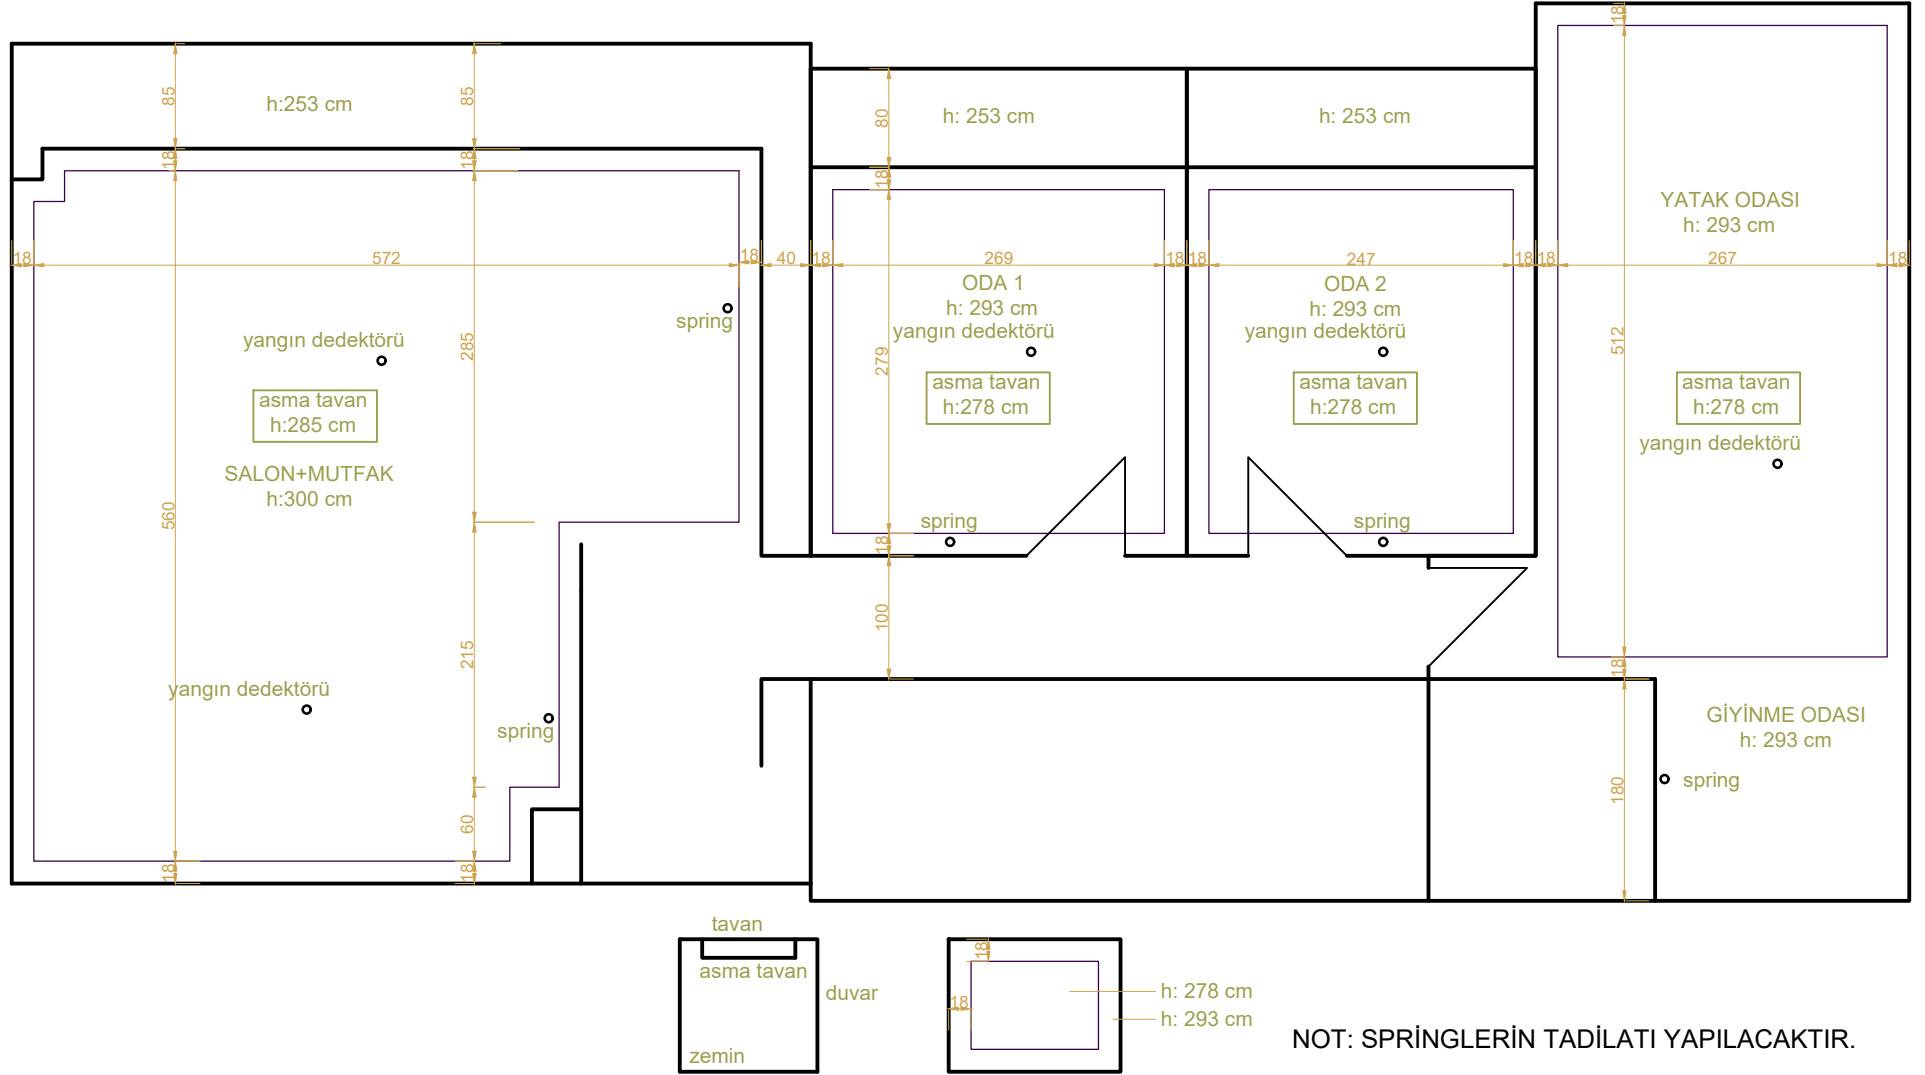

ÇİZEN: MİMAR FURKAN MOR

BATIŞEHİR KAPI NO 1 BLOK B 1 DAİRE 168 ASMA TAVAN PROJESİ

GRANİT GRUP